**NAME OF THE WORK :** Improvements Of UGD Lines In Mallasandra Ward 13 in Shettyhalli Sub Division

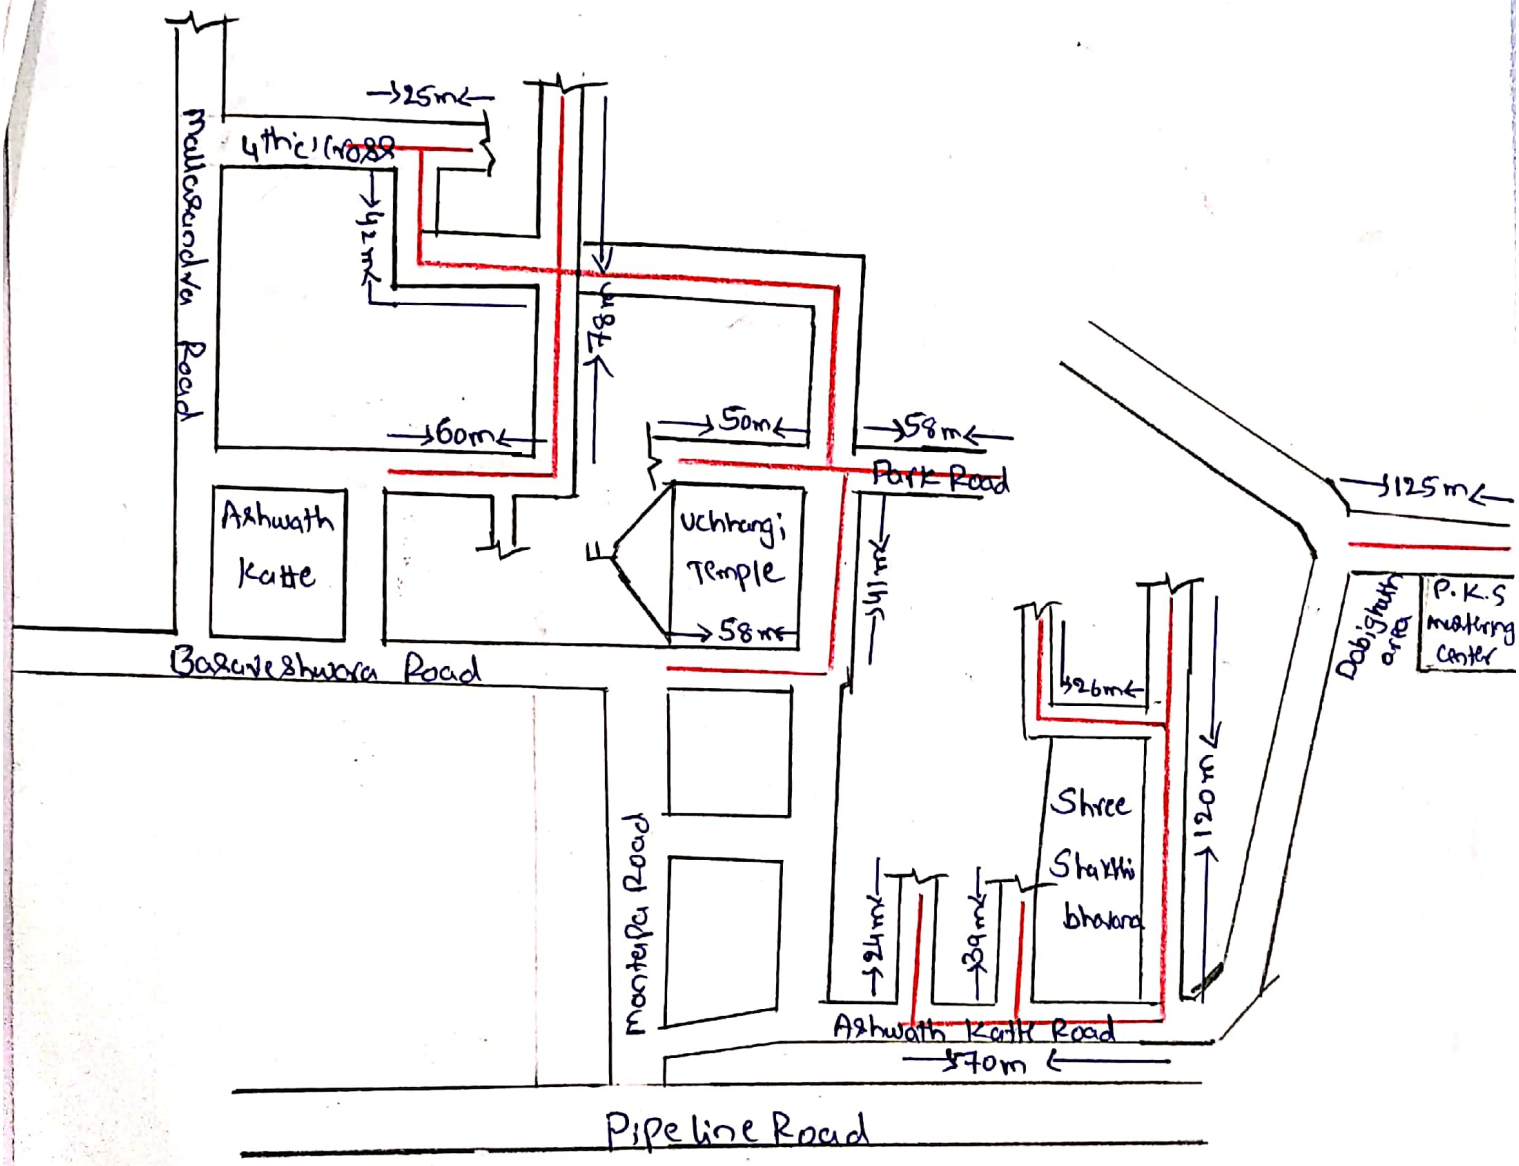


Index :-

■ – Sanitary line

**Assistant Engineer**
Ward No 13

**Assistant Executive Engineer**
Shettyhalli Sub-Division

Scanned by CamScanner